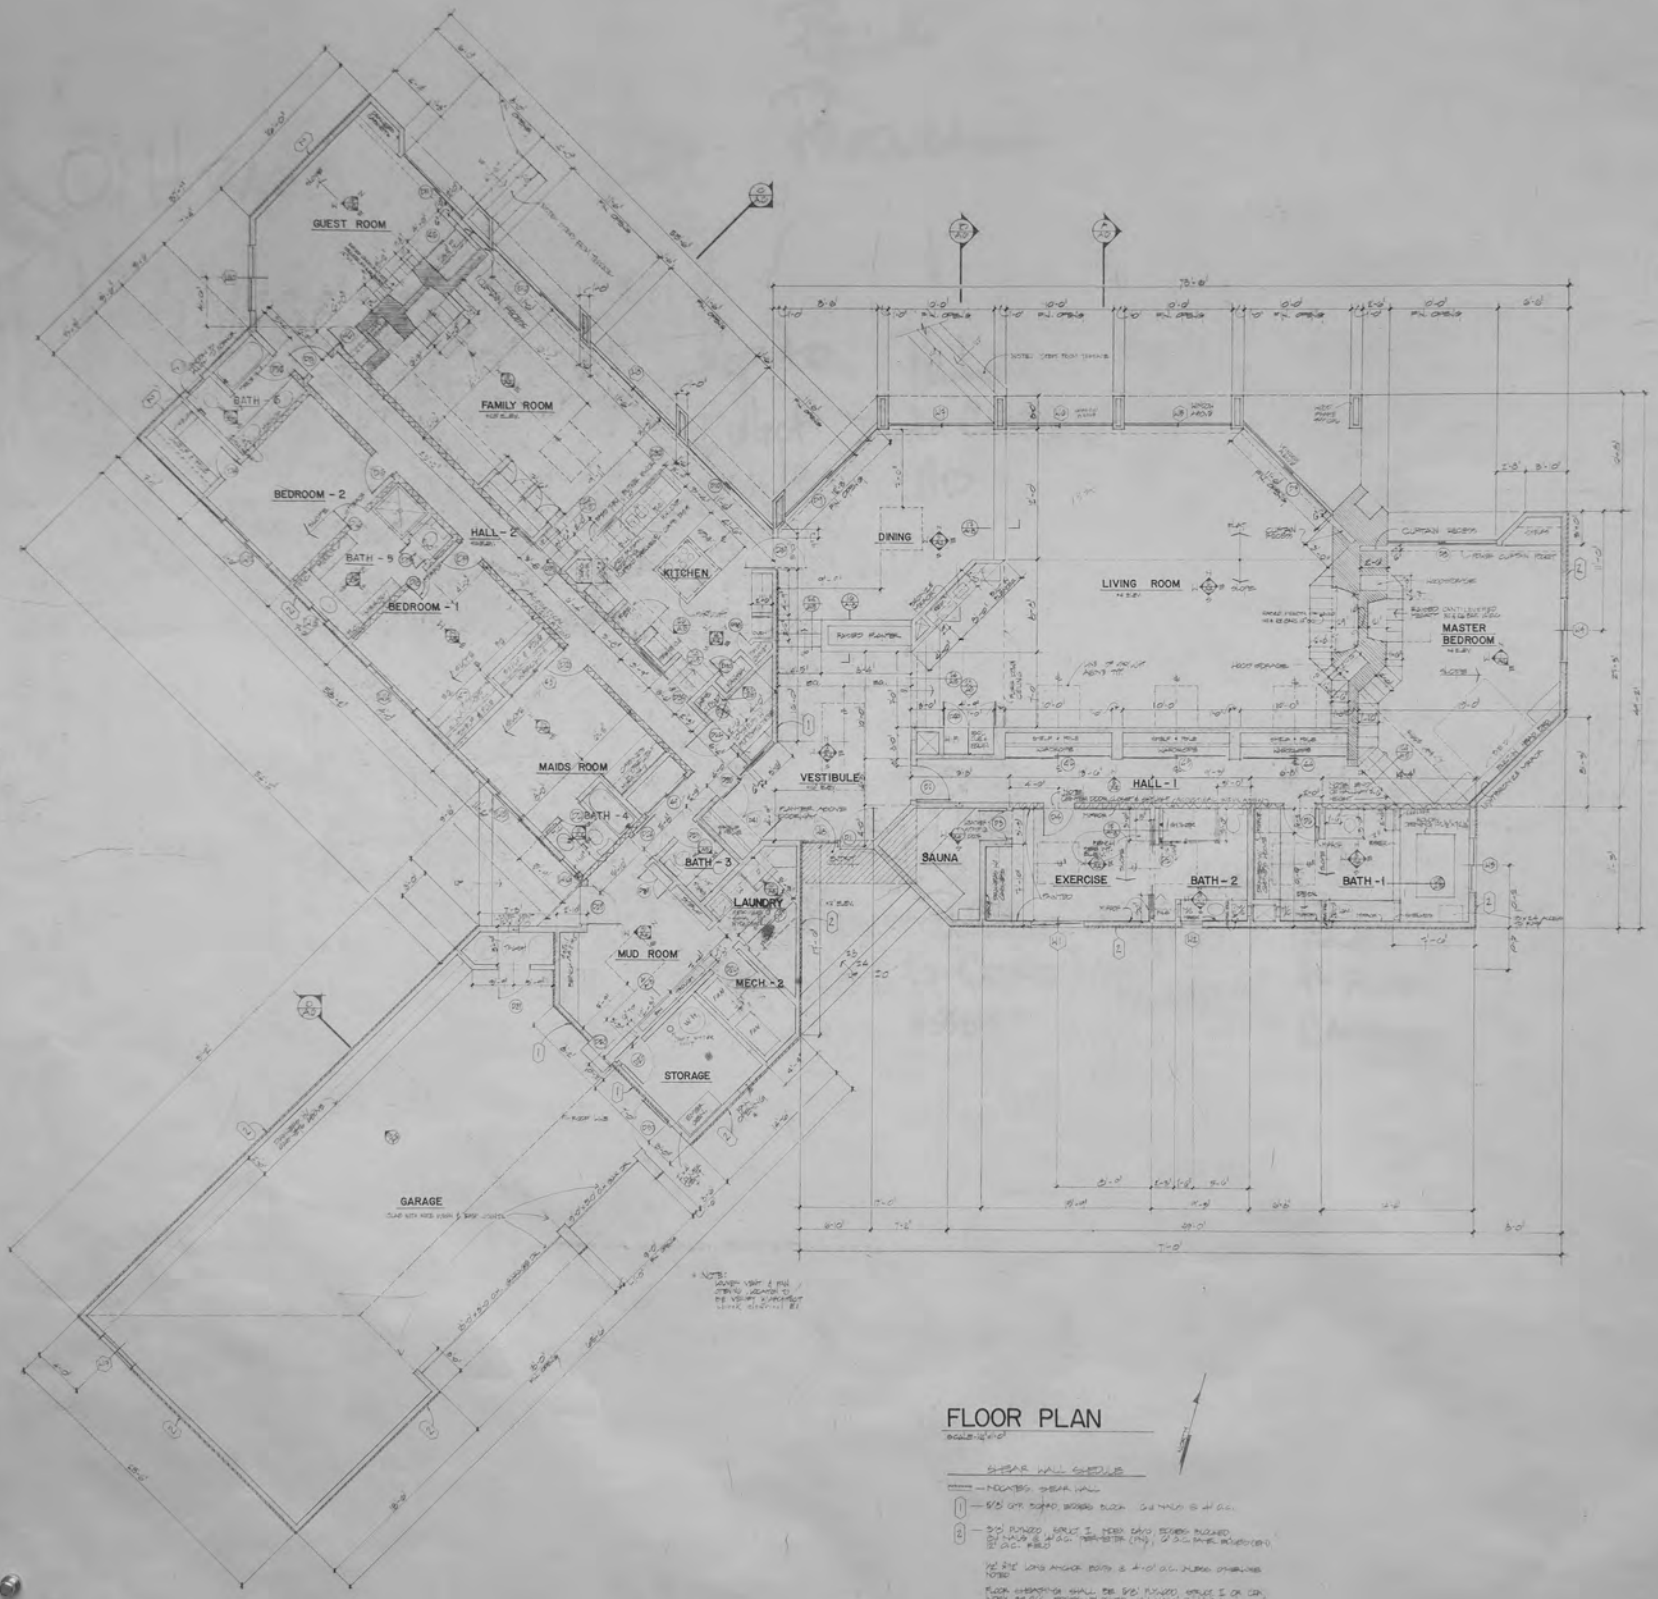

FLOOR PLAN

SCALE: 1/8"=1'-0"

SHEAR WALL SCHEDULE

— INDICATES SHEAR WALL

1 — 5/8 CDX PLYWD, BOTHSIDES BLOCK 3d NAILS @ 4" O.C.

2 — 3/8 PLYWOOD, GRADE I, MOBX BAND, BOTHSIDES BLOCKED 8d NAILS @ 4" O.C. PERIMETER (PN), 12" O.C. INTERIOR (IBN), 12" O.C. FIELD

1/2" X 12" LONG ANCHOR BOLTS @ 4'-0" O.C. UNLESS OTHERWISE NOTED

FLOOR SHEATHING SHALL BE 5/8" PLYWOOD, GRADE I OR CDX, MOBX BAND, BOTHSIDES BLOCKED 10d NAILS @ 4" O.C. PERIMETER (PN), 6" O.C. INTERIOR BOTHSIDES (IBN), 12" O.C. FIELD

ROOF SHEATHING SHALL BE 1/2" PLYWOOD, GRADE I OR CDX MOBX BAND, BOTHSIDES BLOCKED, 8d NAILS @ 4" O.C. PERIMETER (PN), 6" O.C. INTERIOR BOTHSIDES (IBN), 12" O.C. FIELD

ROLAND HOUSE
JACKSON HOLE, WYOMING

FLOOR PLAN

HOLZBOG ASSOCIATES
ARCHITECTURE & PLANNING
1074 Venice blvd., suite 802 Angeles, Ca. 90024

A-2